JOHNSON COUNTY
COMMISSIONERS COURT

Christopher Boedeker County Judge	Rick Bailey Commissioner Precinct 1	Kenny Howell Commissioner Precinct 2	Mike White Commissioner Precinct 3	Larry Woolley Commissioner Precinct 4

THE STATE OF TEXAS	§	
	§	**ORDER 2026-59**
COUNTY OF JOHNSON	§	

ORDER APPROVING PLAT

WHEREAS, Chapter 232 of the Texas Local Government Code requires the owner of a tract of land located outside the limits of a municipality to have a plat of the subdivision prepared if the owner divides the tract of land into two or more parts to lay out: (1) a subdivision of the tract, including an addition; (2) lots; or (3) streets, alleys, squares, parks, or other parts of the tract intended to be dedicated to public use or for the use of purchasers or owners of lots fronting on or adjacent to the streets, alleys, squares, parks or other parts; and

WHEREAS, an application for a plat of a subdivision has been presented to Development Services of Johnson County; and

WHEREAS, the application for the plat of the subdivision meets the requirements of Chapter 232 of the Texas Local Government Code and the requirements of the Subdivision Rules and Regulations of Johnson County, Texas as currently amended.

NOW THEREFORE BE IT ORDERED:

The Commissioners Court of Johnson County, Texas does hereby enter this Order approving the Plat of **Poteet Estates**, Lot 1, Block 1, in Precinct 1 for filing purposes only and clarifying that the filing of the plat which dedicates roads and streets to the public **does not** make those roads and streets county roads subject to county maintenance.

WITNESS OUR HAND THIS, THE 13th DAY OF JULY 2026.

Christopher Boedeker, Johnson County Judge
Voted: ✓ yes, ___ no, ___ abstained

Rick Bailey, Comm. Pct. 1
Voted: ✓ yes, ___ no, ___ abstained

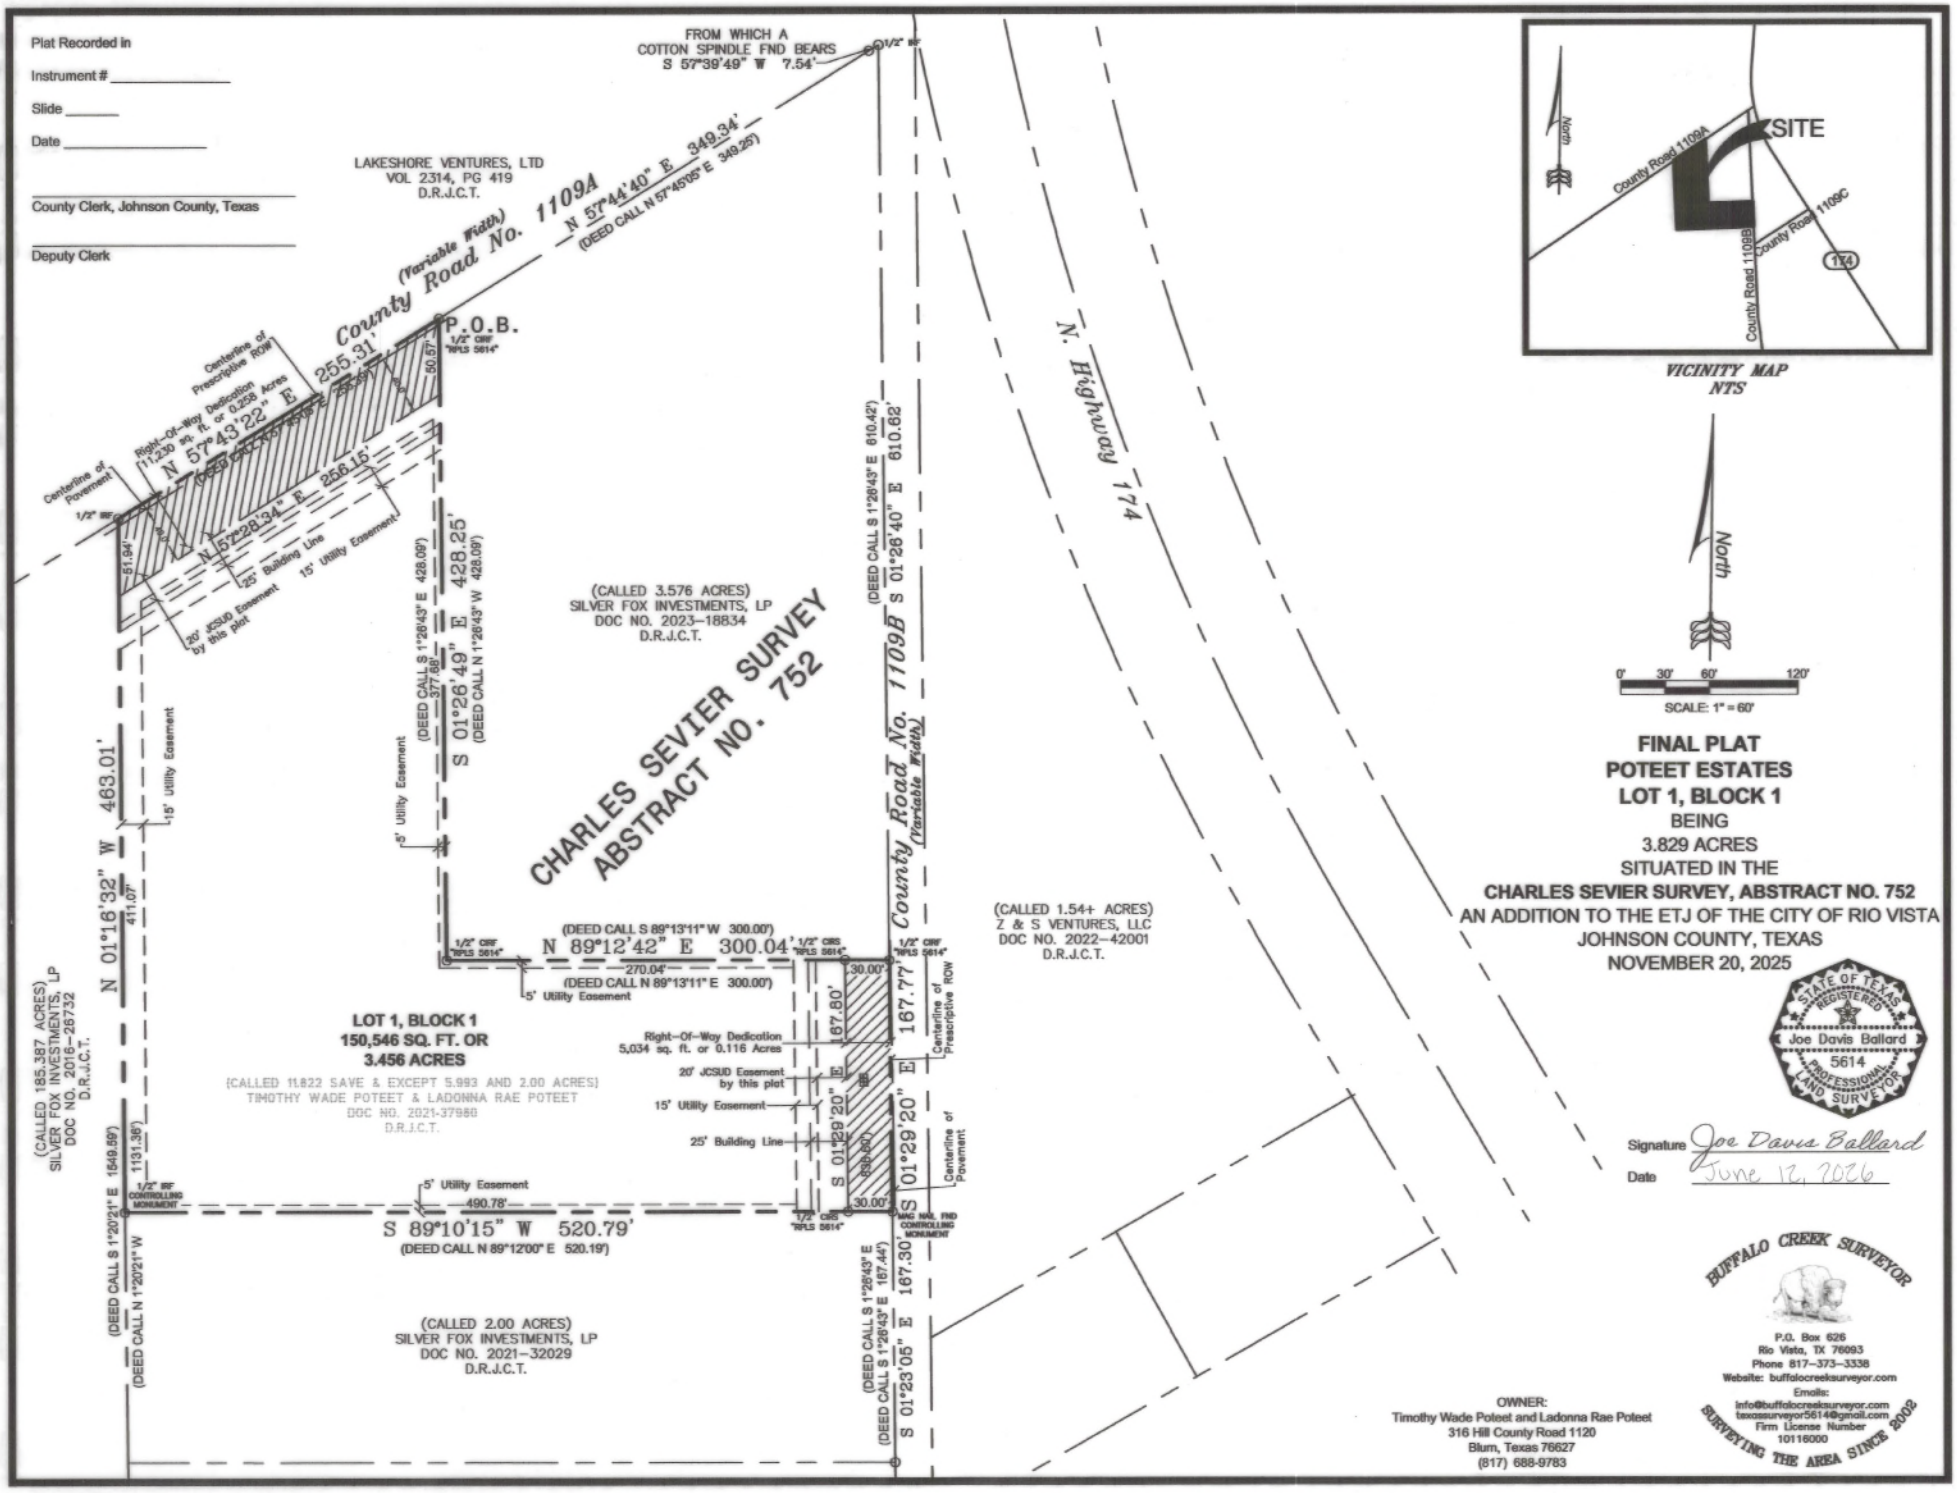
Kenny Howell, Comm. Pct. 2
Voted: ✓ yes, ___ no, ___ abstained

Mike White, Comm. Pct. 3
Voted: ✓ yes, ___ no, ___ abstained

Larry Woolley, Comm. Pct. 4
Voted: ✓ yes, ___ no, ___ abstained

ATTEST: April Long, County Clerk

COMMISSIONERS COURT JOHNSON COUNTY, TEXAS


Plat Recorded in
Instrument # _____
Slide _____
Date _____
County Clerk, Johnson County, Texas
Deputy Clerk
FROM WHICH A COTTON SPINDLE FND BEARS S 57°39'49" W 7.54'
LAKESHORE VENTURES, LTD VOL 2314, PG 419 D.R.J.C.T.
County Road No. 1109A (Variable Width)
N 57°44'40" E 349.34'
(DEED CALL N 57°45'05" E 349.25')
P.O.B.
1/2" IRF "RPLS 5614"
Centerline of Prescriptive ROW
Right-Of-Way Dedication 11,230 sq. ft. or 0.258 Acres
N 57°43'22" E 255.31'
N 57°28'34" E 258.15'
Centerline of Pavement
25' Building Line
15' Utility Easement
20' JCSUD Easement by this plat
CHARLES SEVIER SURVEY ABSTRACT NO. 752
(CALLED 3.576 ACRES) SILVER FOX INVESTMENTS, LP DOC NO. 2023-18834 D.R.J.C.T.
(DEED CALL S 1°26'43" E 428.09')
S 01°26'49" E 428.25'
(DEED CALL N 1°26'43" W 428.09')
5' Utility Easement
(DEED CALL S 1°26'43" E 610.42')
S 01°26'40" E 610.62'
N. Highway 174
County Road No. 1109B (Variable Width)
(DEED CALL S 89°13'11" W 300.00')
N 89°12'42" E 300.04'
1/2" CRF "RPLS 5614"
1/2" CRS "RPLS 5614"
270.04'
(DEED CALL N 89°13'11" E 300.00')
5' Utility Easement
30.00'
167.80'
167.77'
Right-Of-Way Dedication 5,034 sq. ft. or 0.116 Acres
Centerline of Prescriptive ROW
20' JCSUD Easement by this plat
15' Utility Easement
25' Building Line
S 01°29'20" E
230.60'
Centerline of Pavement
LOT 1, BLOCK 1
150,546 SQ. FT. OR
3.456 ACRES
(CALLED 11.822 SAVE & EXCEPT 5.993 AND 2.00 ACRES)
TIMOTHY WADE POTEET & LADONNA RAE POTEET
DOC NO. 2021-37980
D.R.J.C.T.
(CALLED 185.387 ACRES) SILVER FOX INVESTMENTS, LP DOC NO. 2016-26732 D.R.J.C.T.
N 01°16'32" W 463.01'
411.07'
1131.36'
(DEED CALL S 1°20'21" E 1549.89')
(DEED CALL N 1°20'21" W
1/2" IRF CONTROLLING MONUMENT
5' Utility Easement
490.78'
S 89°10'15" W 520.79'
(DEED CALL N 89°12'00" E 520.19')
MAG NAIL FND CONTROLLING MONUMENT
(CALLED 1.54± ACRES) Z & S VENTURES, LLC DOC NO. 2022-42001 D.R.J.C.T.
(CALLED 2.00 ACRES) SILVER FOX INVESTMENTS, LP DOC NO. 2021-32029 D.R.J.C.T.
(DEED CALL S 1°28'43" E 167.44')
S 01°23'05" E 167.30'
SITE
North
County Road 1109A
County Road 1109C
County Road 1109B
174
VICINITY MAP
NTS
North
0' 30' 60' 120'
SCALE: 1" = 60'
FINAL PLAT
POTEET ESTATES
LOT 1, BLOCK 1
BEING
3.829 ACRES
SITUATED IN THE
CHARLES SEVIER SURVEY, ABSTRACT NO. 752
AN ADDITION TO THE ETJ OF THE CITY OF RIO VISTA
JOHNSON COUNTY, TEXAS
NOVEMBER 20, 2025
STATE OF TEXAS REGISTERED
Joe Davis Ballard
5614
PROFESSIONAL LAND SURVEYOR
Signature Joe Davis Ballard
Date June 12, 2026
OWNER:
Timothy Wade Poteet and Ladonna Rae Poteet
316 Hill County Road 1120
Blum, Texas 76627
(817) 688-9783
BUFFALO CREEK SURVEYOR
P.O. Box 626
Rio Vista, TX 76093
Phone 817-373-3338
Website: buffalocreeksurveyor.com
Emails:
info@buffalocreeksurveyor.com
texassurveyor5614@gmail.com
Firm License Number
10116000
SURVEYING THE AREA SINCE 2002

OWNER'S CERTIFICATE

WHEREAS TIMOTHY WADE POTEET AND LADONNA RAE POTEET, are the sole owners of a 3.829 acre tract of land situated in the **CHARLES SEVIER SURVEY, ABSTRACT NUMBER 752,** in Johnson County, Texas, being a portion of a called 11.822 acre tract of land described in a deed to Timothy Wade Poteet and LaDonna Rae Poteet, recorded in Document Number 2021-37980, Deed Records, Johnson County, Texas, and being more particularly described by metes and bounds as follows:

BEGINNING at a 1/2 inch iron rod with cap stamped "RPLS 5614" found for the common corner of said called 11.822 acre tract, and a called 3.576 acre tract of land described in a deed to Silver Fox Investments, LP., recorded in Document Number 2023-18834, Deed Records, Johnson County Texas, said point being in County Road No. 1109A;

THENCE S 01°26'49" E, along the common line of said called 11.822 acre tract, and said called 3.576 acre tract, a distance of 428.25 feet to a 1/2 inch iron rod with cap stamped "RPLS 5614" found for the common corner of said called 11.822 acre tract, and said called 3.576 acre tract;

THENCE N 89°12'42" E, along the common line of said called 11.822 acre tract, and said called 3.576 acre tract, a distance of 300.04 feet to a 1/2 inch iron rod with cap stamped "RPLS 5614" found for the common corner of said called 11.822 acre tract, and said called 3.576 acre tract, said point being in County Road No. 1109B;

THENCE S 01°29'20" E, along the east line of said called 11.822 acre tract, and along said County Roads No. 1109B, a distance of 167.77 feet to a mag nail found for the northeast corner of a called 2.00 acre tract of land described in a deed to Silver Fox Investments, LP., recorded in Document Number 2021-32029, Deed Records, Johnson County, Texas;

THENCE S 89°10'15" W, crossing said called 11.822 acre tract, and along the north line of said called 2.00 acre tract, a distance of 520.79 feet to a 1/2 inch iron rod found for the northwest corner of said called 2.00 acre tract, said point being in the east line of a called 185.387 acre tract of land described in a deed to Silver Fox Investments, LP., recorded in Document Number 2016-26732, Deed Records, Johnson County, Texas, being in the west line of said called 11.822 acre tract;

THENCE N 01°16'32" W, along the common line of said called 11.822 acre tract, and said called 185.387 acre tract, a distance of 463.01 feet to a 1/2 inch iron rod found for the common corner of said called 11.822 acre tract, and said called 185.387 acre tract, said point being in County Road No. 1109A;

THENCE N 57°43'22" E, along the north line of said called 11.822 acre tract, and along said County Road 1109A, a distance of 255.31 feet to the **POINT OF BEGINNING** and containing 166,809 square feet or 3.829 acres of land more or less.

OWNER'S DEDICATION

KNOW THEREFORE, KNOWN TO ALL MEN BY THESE PRESENTS

That **TIMOTHY WADE POTEET AND LADONNA RAE POTEET,** owners of the above described tract of land, do hereby adopt this plat designating the herein described property as **LOT 1, BLOCK 1, POTEET ESTATES,** an addition to Johnson County, Texas, and hereby dedicate to the public use, without reservation, the streets, easements, right-of-way and any other public area shown hereon, unless otherwise designated on this plat.

WITNESS OUR HAND, this the 15th day of June, 2026.

By: _____
Timothy Wade Poteet

KALEE YOUNG
Notary Public, State of Texas
Notary ID 134465826
My Commission Exp. 07-10-2027

STATE OF TEXAS
COUNTY OF JOHNSON

BEFORE ME, the undersigned authority, on this day personally appeared **Timothy Wade Poteet,** known to me to be the person whose name is subscribed to the foregoing instrument and acknowledged to me that he/she executed the same for the purposes and consideration therein expressed, in the capacity therein stated, and as the act and deed of said owner.

GIVEN UNDER MY HAND AND SEAL OF OFFICE on the 15th day of June, 2026.

_____
Notary Public in and for
The State of Texas
My Commission expires: 7-10-27

By: _____
LaDonna Rae Poteet

KALEE YOUNG
Notary Public, State of Texas
Notary ID 134465826
My Commission Exp. 07-10-2027

STATE OF TEXAS
COUNTY OF JOHNSON

BEFORE ME, the undersigned authority, on this day personally appeared **LaDonna Rae Poteet,** known to me to be the person whose name is subscribed to the foregoing instrument and acknowledged to me that he/she executed the same for the purposes and consideration therein expressed, in the capacity therein stated, and as the act and deed of said owner.

GIVEN UNDER MY HAND AND SEAL OF OFFICE on the 15th day of June, 2026.

_____
Notary Public in and for
The State of Texas
My Commission expires: 7-10-27

SURVEYOR'S NOTES:

1. ALL BEARINGS AND COORDINATES SHOWN HEREON ARE CORRELATED TO THE TEXAS STATE PLANE COORDINATE SYSTEM, NORTH CENTRAL ZONE (4202), NAD83 (CORS96).
2. ALL 1/2" IRON RODS SET WITH A CAP STAMPED "RPLS 5614".
3. FINISHED FLOOR ELEVATIONS TO BE MINIMUM OF 18" ABOVE HIGHEST ADJACENT (TOUCHING) FINISH GRADE.
4. SEPTIC SYSTEMS/SPRAY HEADS SHALL NOT DISCHARGE ACROSS LOT LINES.

GENERAL NOTES:

This subdivision or some part thereof is located within the ETJ of Rio Vista.

The designation of the proposed usage of the area shown on plat is for single family residential use.

The developer shall complete all roads and drainage facilities in a subdivision within twelve (12) months after the date of final plat approval.

Water: Johnson County Special Utility District 817-760-5200
Electricity: United Cooperative Services 817-556-4000
Septic: Private Individual Septic System

Private Sewage Facility

On-site sewage facility performance cannot be guaranteed even though all provisions of the Rules of Johnson County, Texas for Private Sewage Facilities are complied with.

Inspections and/or acceptance of a private sewage facility by the Development Services Department shall indicate only that the facility meets minimum requirements and does not relieve the owner of the property from complying with County, State and Federal regulations. Private Sewage Facilities, although approved as meeting minimum standards, must be upgraded by the owner at the owner's expense if normal operation of the facility results in objectionable odors, if unsanitary conditions are created or if the facility when used does not comply with governmental regulations.

A properly designed and constructed private sewage facility system, installed in suitable soil, can malfunction if the amount of water that is required to dispose of is not controlled. It will be the responsibility of the lot owner to maintain and operate the private sewage facility in a satisfactory manner.

Flood Statement:

According to the Flood Insurance Rate Map for Johnson County, Texas and Incorporated Areas, Community Panel No. 48251C0300J, effective date December 04, 2012, this property is located in zone " X " (Areas determined to be out of the flood plain).

The above referenced FEMA flood insurance rate map is for use in administering the "NFIP". It does not necessarily show all areas subject to flooding, particularly from local sources of small size, which could be flooded by severe, concentrated rainfall coupled with inadequate local drainage systems. There may be other streams, creeks, low areas, drainage systems or other surfaces or subsurface conditions existing on or near the subject property which are not studied or addressed as part of the "NFIP".

Blocking the flow of water or constructing improvements in the drainage easements, and filling or obstruction of the floodway is prohibited.

The existing creeks or drainage channels traversing along or across this addition will remain as open channels and will be maintained by the individual owners of the lot or lots that are traversed by or adjacent to drainage courses along or across said lots.

Johnson County will not be responsible for the maintenance and operations of said drainage ways or for the control of erosion.

Johnson County will not be responsible for any damage, personal injury or loss of life or property occasioned by flooding or flood conditions.

Johnson County has the right but not a duty to enter onto property and clear any obstruction including but not limited to trees, plants, dirt or buildings, which obstruct the flow of water through drainage easements.

Duties of Developer/Property Owner

The approval and filing of this plat by Johnson County does not relieve the developer of the property or owner of the property of any duty to comply with all local, state or federal law of the jurisdictions in which the property is located.

The approval and filing of this plat by Johnson County does not relieve the developer of the property or owner of the property of any duty to any adjacent or downstream property owner or impose, impute or transfer any duty or liability to Johnson County, the Commissioners, officials or employees of Johnson County.

Johnson County makes no representation that the creeks, streams, rivers, drainage channels or other drainage structures, devices or features portrayed hereon are actually existing on the property portrayed by this plat do not violate the statutes or common law of an incorporated city, Johnson County, the State of Texas or the United States.

Johnson County is relying upon the surveyor whose name is affixed hereon to make accurate and truthful representations upon which Johnson County can make determinations regarding the approval or disapproval of this plat.

Indemnity

The property developer submitting this plat to Johnson County for approval and the owner of the property the subject of this plat do hereby agree to jointly and severally indemnify and hold harmless Johnson County and the Commissioners, officials and employees of Johnson County from any and all claims or damages resulting from or allegedly arising from Johnson County's approval or filing of this plat or construction documents associated therewith.

Utility Easement:

Any public utility, including Johnson County, shall have the right to move and keep moved all or part of any buildings, fences, trees, shrubs, other growths or improvements which in any way endanger or interfere with the construction or maintenance or efficacy of its respective systems in any of the easements shown on the plat, and any public utility including Johnson County, shall have the right at all times of ingress and egress to and from said easements for the purpose of construction, reconstruction, inspection, patrolling, maintaining and adding to or removing all or part of its respective systems without the necessity at any time of procuring the permission of anyone.

Filing a plat:

It is a Criminal Offense punishable by a fine of up to $1000.00, confinement in the county jail for up to 90 days or by both fine and confinement for a person who subdivides real property to use the subdivision's description in a deed of conveyance, a contract for a deed, or a contract of sale or other executor contract to convey that is delivered to a purchaser unless the plat or replat of the subdivision is approved and is filed for records with the Johnson County Clerk. However, said description may be used if the conveyance is expressly contingent on approval and recording of the final plat and the purchaser is not given use or occupancy of the real property conveyed before the recording of the plat.

A purchaser may not use or occupy property described in a plat or replat of a subdivision until such time as the plat is filed for record with the county clerk's office of the Johnson County Clerk.

Filing a Plat is Not Acceptance of Roads for County Maintenance

The approval and filing of a Plat which dedicates roads and streets does not make the roads and streets county roads subject to county maintenance. No road, street or passageway set aside in this Plat shall be maintained by Johnson County, Texas in the absence of an express Order of the Commissioners Court entered of record in the minutes of the Commissioners Court of Johnson County, Texas specifically identifying any such road, street or passageway and specifically accepting such road, street or passageway for county maintenance.

NOTES:

Right-Of-Way Dedication:	40' ROW from center of road on F.M. or State* 30' ROW from center of County Roads or roads in a Subdivision* *Unless otherwise required by Major Thoroughfare Plan
Utility Easement:	15' from lot line in front and back 5' from lot line on the sides
Building Lines:	50' from lot line (State Highway & F.M.) 25' from lot line (County Road or Subdivision Roads)

This property is subject to a Johnson County Special Utility District in Document Number 2006-41393, Deed Records, Johnson County, Texas, and is blanket in nature.

Plat Recorded in

Instrument # _____

Slide _____

Date _____

APPROVED BY JOHNSON COUNTY COMMISSIONER'S COURT ON THE

_____ DAY OF _____, 2026

_____
County Clerk, Johnson County, Texas

_____
County Judge

_____
Deputy Clerk

SURVEYOR'S CERTIFICATE

KNOW THEREFORE, KNOWN TO ALL MEN BY THESE PRESENTS:

That I, Joe Davis Ballard. Registered Professional Land Surveyor, Texas Registration No. 5614 hereby state that this correctly represents a survey made under my supervision on, November 20, 2025. The subdivision boundary corners are marked with iron pins as noted.

Signature Joe Davis Ballard

Date June 12, 2026

STATE OF TEXAS
REGISTERED
Joe Davis Ballard
5614
PROFESSIONAL
LAND SURVEYOR

FINAL PLAT
POTEET ESTATES
LOT 1, BLOCK 1
BEING
3.829 ACRES
SITUATED IN THE
CHARLES SEVIER SURVEY, ABSTRACT NO. 752
AN ADDITION TO THE ETJ OF THE CITY OF RIO VISTA
JOHNSON COUNTY, TEXAS
NOVEMBER 20, 2025

OWNER:
Timothy Wade Poteet and Ladonna Rae Poteet
316 Hill County Road 1120
Blum, Texas 76627
(817) 688-9783

BUFFALO CREEK SURVEYOR
P.O. Box 628
Rio Vista, TX 76093
Phone 817-373-3338
Website: buffalocreeksurveyor.com
Emails:
info@buffalocreeksurveyor.com
texassurveyor5614@gmail.com
Firm License Number
10116000
SURVEYING THE AREA SINCE 2002

VG-91-2026-21595

Johnson County
April Long
Johnson County Clerk

Instrument Number: 2026 - 21595

Real Property Recordings

Recorded On: July 13, 2026 01:47 PM

Number of Pages: 4

" Examined and Charged as Follows: "

Total Recording: $0.00

********** THIS PAGE IS PART OF THE INSTRUMENT **********
Any provision herein which restricts the Sale, Rental or use of the described REAL PROPERTY because of color or race is invalid and unenforceable under federal law.

File Information:

Document Number:	2026 - 21595
Receipt Number:	20260713000183
Recorded Date/Time:	July 13, 2026 01:47 PM
User:	Honor C
Station:	ccl30

Record and Return To:

JUDGE BOEDEKER
RETURN TO Paula

STATE OF TEXAS
Johnson County
I hereby certify that this Instrument was filed in the File Number sequence on the date/time printed hereon, and was duly recorded in the Official Records of Johnson County, Texas

April Long
Johnson County Clerk
Johnson County, TX

April Long

AGENDA ITEM
CA29

AGENDA PLACEMENT FORM

(Submission Deadline – Monday, 5:00 PM before Regular Court Meetings)

Date: June 23, 2026

Meeting Date: July 13, 2026

Submitted By: Julie Edmiston

Department: Development Services

Signature of Elected Official/Department Head:

Court Decision:
This section to be completed by County Judge's Office

Johnson County APPROVED Commissioners Court

7.13.2026

Description:

Consideration of Order 2026-59, Order Approving the Final Plat of Poteet Estates, Lot 1, Block 1, Located in Precinct 1.

Water Source is JCSUD.

(May attach additional sheets if necessary)

Person to Present: Jennifer VanderLaan

(Presenter must be present for the item unless the item is on the Consent Agenda)

Supporting Documentation: (check one) ☐ PUBLIC ☐ CONFIDENTIAL

(PUBLIC documentation may be made available to the public prior to the Meeting)

Estimated Length of Presentation: _____ minutes

Session Requested: (check one)

☐ Action Item ☑ Consent ☐ Workshop ☐ Executive ☐ Other _____

Check All Departments That Have Been Notified:

☐ County Attorney ☐ IT ☐ Purchasing ☐ Auditor

☐ Personnel ☑ Development Services ☐ Facilities Management

Other Department/Official (list) _____

Please List All External Persons Who Need a Copy of Signed Documents In Your Submission Email

Approved in CC on 9/11/2023